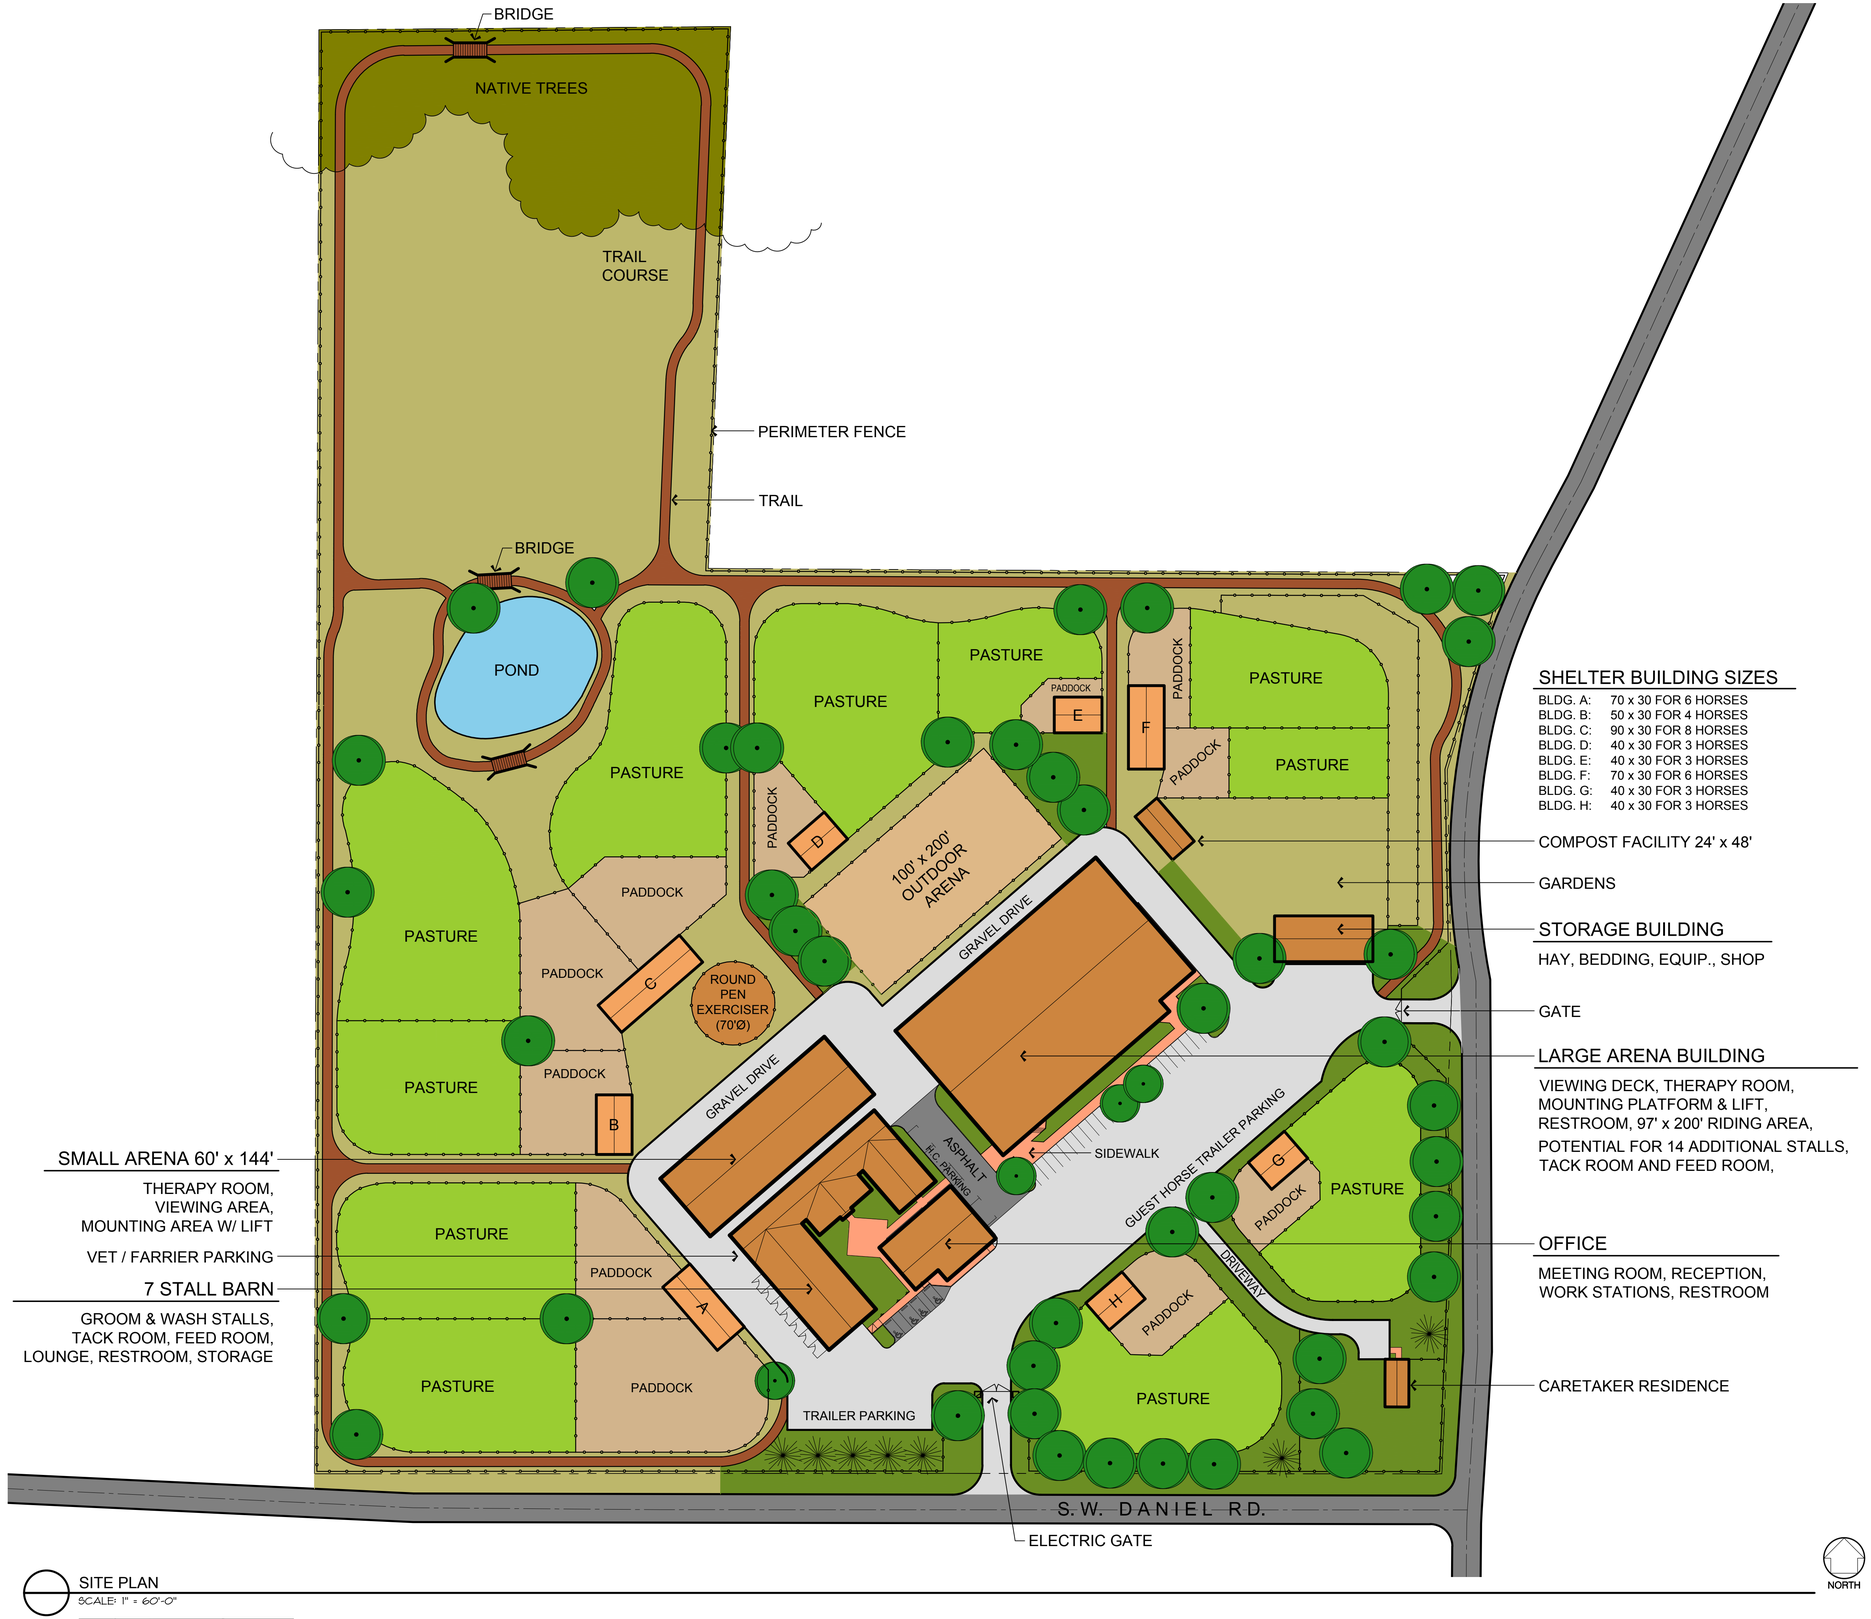

SHELTER BUILDING SIZES

BLDG. A:	70 x 30 FOR 6 HORSES
BLDG. B:	50 x 30 FOR 4 HORSES
BLDG. C:	90 x 30 FOR 8 HORSES
BLDG. D:	40 x 30 FOR 3 HORSES
BLDG. E:	40 x 30 FOR 3 HORSES
BLDG. F:	70 x 30 FOR 6 HORSES
BLDG. G:	40 x 30 FOR 3 HORSES
BLDG. H:	40 x 30 FOR 3 HORSES

SITE PLAN
SCALE: 1" = 60'-0"
0' 30' 60' 120' 180'

farm+barn
EQUINE DESIGN
LINDA ROYER
14432 S. Livesay Road
Oregon City, OR 97045
503.789.5650
linda@farmplusbarn.com
farmplusbarn.com

Forward Stride

23839 S.W. Daniel Rd.
Beaverton, OR 97007

Drawn :
Date : 6/20/16
Revision :

Sheet Title:
SITE PLAN

Sheet No: